

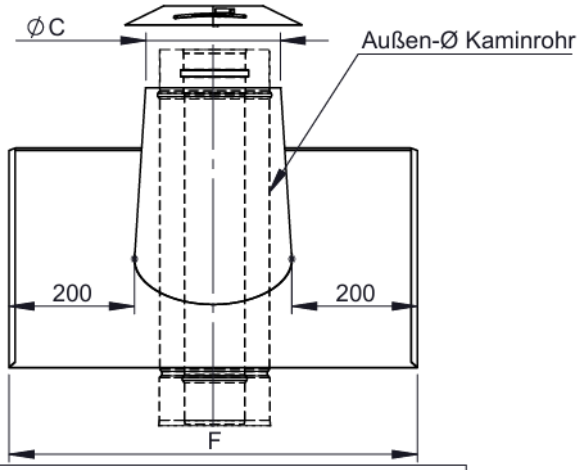


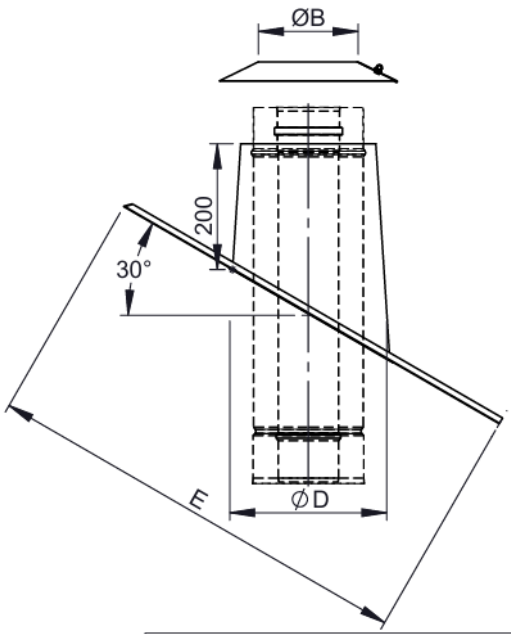

mögliche Materiallösungen	
WGR	**Material**
2R2-ZUAC39 Ø	**Kegel:** 1.4301(304)-2R(IIID)
	Platte: 2.3202 (Pb)
	Wetterkragen:1.4301(304)-2R(IIID)
2B2-ZUAC39 Ø	**Kegel:** 1.4301(304)-2B(IIIC)
	Platte: 2.3202 (Pb)
	Wetterkragen: 1.4301(304)-2B(IIIC)
2J2-ZUAC39 Ø	**Kegel:** 1.4301(304)-2J(GEB)
	Platte: 2.3202 (Pb)
	Wetterkragen: 1.4301(304)-2J(GEB)
CU-ZUAC39 Ø	**Kegel:**2.0090(SFCU)
	Platte: 2.3202 (Pb)
	Wetterkragen:2.0090(SFCU)
VZ-ZUAC39 Ø	**Kegel:**1.0226(DX51D)-VZ(VZ)
	Platte: 2.3202 (Pb)
	Wetterkragen:1.0226(DX51D)-VZ(VZ)

Ø - System-Außendurchmesser
(gilt für einwandige und doppelwandige Systeme)

M 1:16 (Ø150)

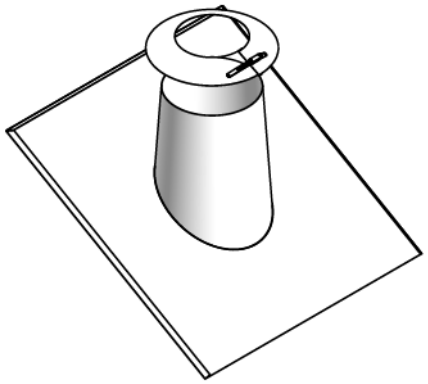

Ø												**80**			**100**		**110**	**115**	**120**	**125**	**130**	
ØB												145	150	160	165	170	175	180	185	190	195	
ØC								190				215					240					
ØD								225				250					275					
E								661				690					719					
F								624				650					674					
kg								2,9				3,2					3,5					
Ø	**140**		**150**		**160**				**180**				**200**				**225**			**250**		
ØB	205		215		225				245				265				290			315		
ØC	265				290				315				340				365					
ØD	300				325				350				375				400					
E	748				777				806				834				863					
F	699				723				746				769				792					
kg	3,8				4,1				4,4				4,7				5					
Ø				**300**		**350**		**400**			**450**			**500**		**550**			**600**			
ØB				365		415		465			515			565		615			665			
ØC		415			465		515			565			615				690	715				
ØD		450			500		550			600			650				725	750				
E		921			979		1037			1094			1152				1239	1268				
F		836			879		921			962			1002				1061	1080				
kg		5,6			6,3		7			7,7			9,1				9,7	10,1				

notes:

DIN ISO 13920 Tolerances B

revisions-no. A | mm / kg

	date	name
drawn by	02.03.2021	TRA
checked by		
approved by		
modified by	11.08.2025	MNA

jeremias® CHIMNEY SYSTEMS

description: Dachdurchführung 26-35° mit Wetterkragen
passend für Isolierstärke 32,5 mm

code: **DW39 / DWV39**

drawing-no.: **01-07-04-5305-000**

scale: 1:12

format: A4

sheet: 1 of 1

© jeremias GmbH. All rights reserved, also regarding any disposal, exploitation, editing, distribution, as well as in the event of applications for industrial property rights.