

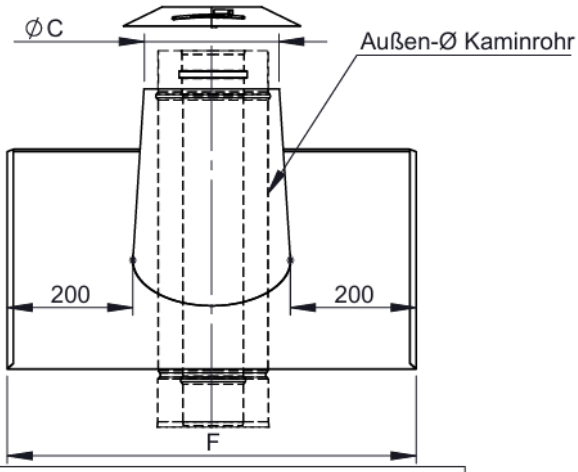


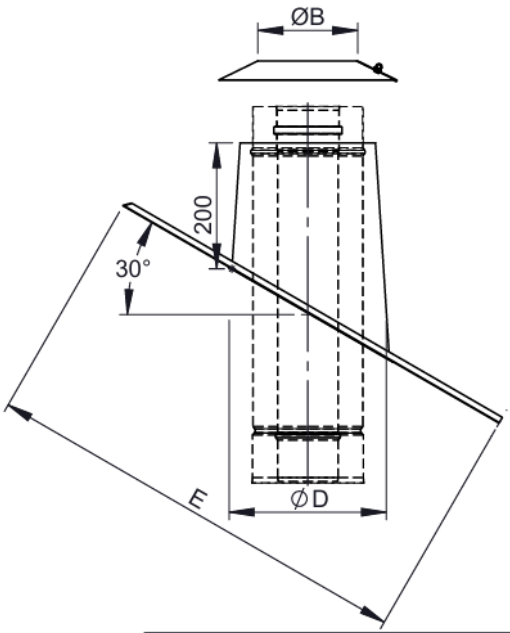

mögliche Materiallösungen	
WGR	**Material**
2R2-ZUAC39 Ø	**Kegel:** 1.4301(304)-2R(IIID)
	Platte: 2.3202 (Pb)
	Wetterkragen:1.4301(304)-2R(IIID)
2B2-ZUAC39 Ø	**Kegel:** 1.4301(304)-2B(IIIC)
	Platte: 2.3202 (Pb)
	Wetterkragen: 1.4301(304)-2B(IIIC)
2J2-ZUAC39 Ø	**Kegel:** 1.4301(304)-2J(GEB)
	Platte: 2.3202 (Pb)
	Wetterkragen: 1.4301(304)-2J(GEB)
CU-ZUAC39 Ø	**Kegel:**2.0090(SFCU)
	Platte: 2.3202 (Pb)
	Wetterkragen:2.0090(SFCU)
VZ-ZUAC39 Ø	**Kegel:**1.0226(DX51D)-VZ(VZ)
	Platte: 2.3202 (Pb)
	Wetterkragen:1.0226(DX51D)-VZ(VZ)

Ø - System-Außendurchmesser
(gilt für einwandige und doppelwandige Systeme)

M 1:16 (Ø150)

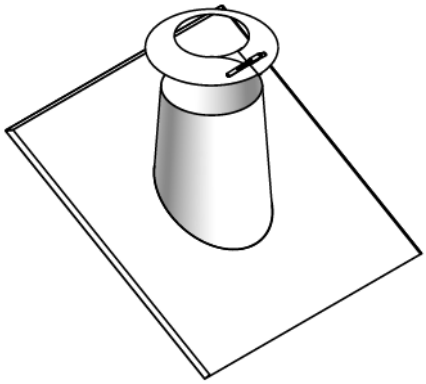

Ø	**80**	**100**	**110**	**115**	**120**	**125**	**130**	**140**	**150**
ØB	130	150	160	165	170	175	180	190	200
ØC	190	215				240			265
ØD	225	250				275			300
E	661	690				719			748
F	624	650				674			699
kg	2,9	3,2				3,5			3,8

Ø	**160**	**180**	**200**	**225**	**250**
ØB	210	230	250	275	300
ØC	265	290	315	340	365
ØD	300	325	350	375	400
E	748	777	806	834	863
F	699	723	746	769	792
kg	3,8	4,1	4,4	4,7	5

Ø	**300**	**350**	**400**	**450**	**500**	**550**	**600**
ØB	350	400	450	500	550	600	650
ØC	415	465	515	540	565	615	690	715
ØD	450	500	550	575	600	650	725	750
E	921	979	1037	1065	1094	1152	1239	1268
F	836	879	921	942	962	1002	1061	1080
kg	5,6	6,3	7	7,4	7,7	9,1	9,7	10,1

notes:

DIN ISO 13920 Tolerances B

revisions-no. A | mm / kg

	date	name
drawn by	02.03.2021	TRA
checked by		
approved by		
modified by	11.08.2025	MNA

jeremias® CHIMNEY SYSTEMS

description: Dachdurchführung 26-35° mit Wetterkragen
passend für Isolierstärke 25 mm

code: **DWECO39**

drawing-no.: **01-07-04-5305-000**

scale: 1:12

format: A4

sheet: 1 of 1

© jeremias GmbH. All rights reserved, also regarding any disposal, exploitation, editing, distribution, as well as in the event of applications for industrial property rights.