
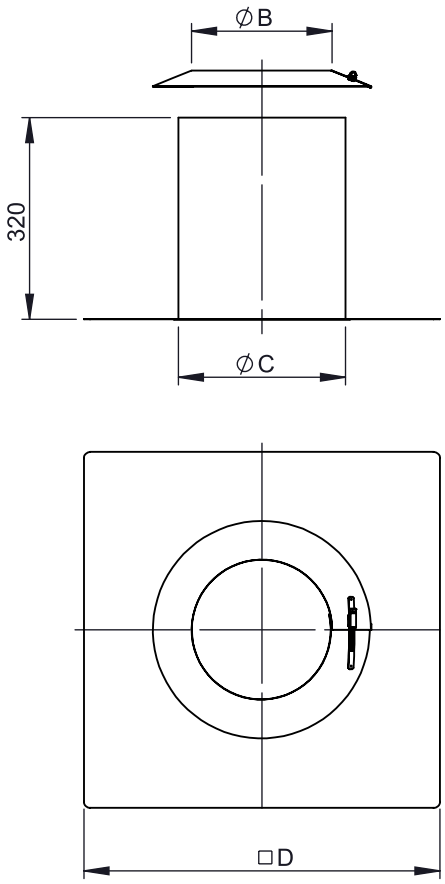


mögliche Materiallösungen	
WGR	**Material**
2R2-ZUAC52∅ZY	1.4301(304)-2R(IIID)
2B2-ZUAC52∅ZY	1.4301(304)-2B(IIIC)
2J2-ZUAC52∅ZY	1.4301(304)-2J(GEB)
CU-ZUAC52∅ZY	2.0090(SFCU)
VZ-ZUAC52∅ZY	1.0226(DX51D)-VZ(VZ)

M 1:18 (Ø150)

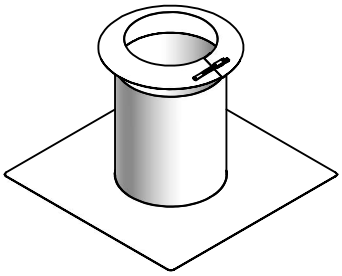

∅ - System-Außendurchmesser
(gilt für einwandige und doppelwandige Systeme)

Ø										**80**			**100**	**110**	**115**	**120**	**125**	**130**		**140**		**150**
B										130			150	160	165	170	175	180		190		200
C										190				215				240				265
D										490				515				540				565
kg										2,15			2,37	2,38	2,39	2,39	2,6	2,61		2,88		2,83
Ø		**160**				**180**				**200**				**275**					**250**			
B		210				230				250				275					300			
C		265				290				315				340					365			
D		565				590				615				640					665			
kg		2,84				3,37				3,3				3,53					3,76			
Ø		**300**			**350**		**400**			**450**		**500**			**550**			**600**		**650**		
B		350			400		450			500		550			600			650		700		
C		415			465		515			565		615			665			715		765		
D		715			765		815			865		915			965			1015		1065		
kg		4,24			4,72		5,2			5,69		6,19		6,2	7,36			7,19		7,7		

notes:

DIN ISO 13920 Tolerances B

revisions-no. A | mm / kg

	date	name
drawn by	31.03.2021	TRA
checked by		
approved by		
modified by	20.08.2025	MNA

jeremias® CHIMNEY SYSTEMS

description: Flachdachdurchführung zylindrisch mit Wetterkragen
passend für Isolierstärke 25 mm

code: **DWECO52ZY /**

drawing-no.: **01-07-04-5401-000**

scale: 1:12

format: A4

sheet: 1 of 1

© jeremias GmbH. All rights reserved, also regarding any disposal, exploitation, editing, distribution, as well as in the event of applications for industrial property rights.