

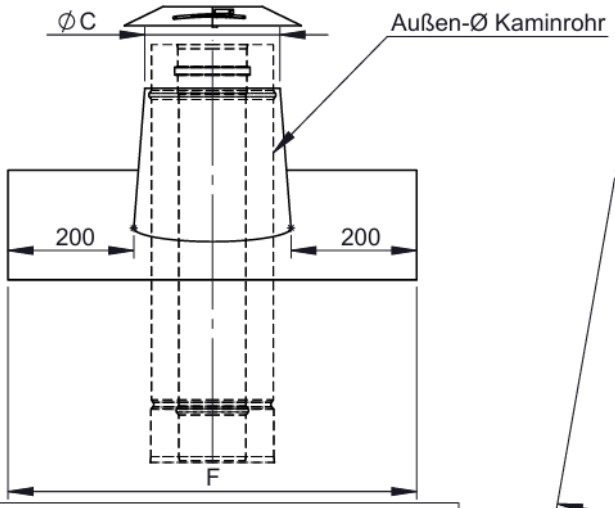


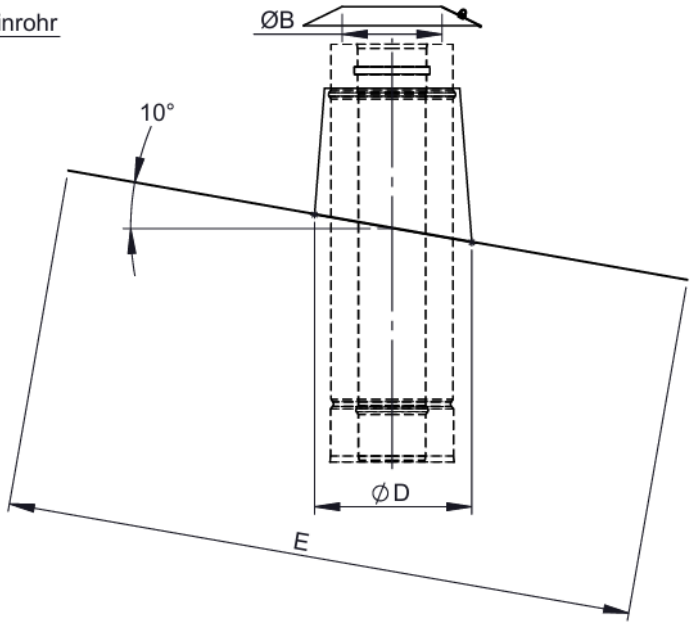

mögliche Materiallösungen	
WGR	**Material**
2R2-ZUAC52I Ø	**Kegel:** 1.4301(304)-2R(IIID)
	Platte: 2.3202 (Pb)
	Wetterkragen:1.4301(304)-2R(IIID)
2B2-ZUAC53I Ø	**Kegel:** 1.4301(304)-2B(IIIC)
	Platte: 2.3202 (Pb)
	Wetterkragen: 1.4301(304)-2B(IIIC)
2J2-ZUAC53I Ø	**Kegel:** 1.4301(304)-2J(GEB)
	Platte: 2.3202 (Pb)
	Wetterkragen: 1.4301(304)-2J(GEB)
CU-ZUAC53I Ø	**Kegel:**2.0090(SFCU)
	Platte: 2.3202 (Pb)
	Wetterkragen:2.0090(SFCU)
VZ-ZUAC53I Ø	**Kegel:**1.0226(DX51D)-VZ(VZ)
	Platte: 2.3202 (Pb)
	Wetterkragen:1.0226(DX51D)-VZ(VZ)

Ø - System-Außendurchmesser
(gilt für einwandige und doppelwandige Systeme)

M 1:20 (Ø150)

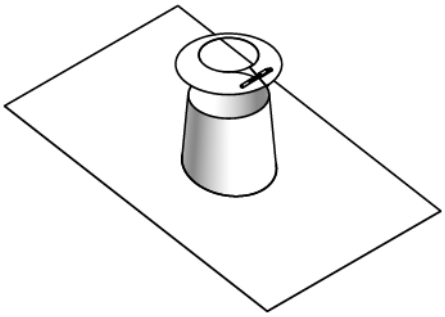

Ø	**80**	**100**	**110**	**115**	**120**	**125**	**130**	**140**	**150**
ØB	130	150	160	165	170	175	180	190	200
ØC	190	215				240			265
ØD	225	250				275			300
E	1000								
F	625	650				675			700
kg	7,13	7,39				7,64			7,89

Ø	**160**	**180**	**200**	**225**	**250**
ØB	210	230	250	275	300
ØC	265	290	315	340	365
ØD	300	325	350	375	400
E	1000				
F	700	725	750	775	800
kg	7,89	8,12	8,34	8,56	8,77

Ø	**300**	**350**	**400**	**450**	**500**	**550**	**600**	**650**
ØB	350	400	450	500	550	600	650	700
ØC	415	465	515	565	615	665	715	765
ØD	450	500	550	600	650	700	750	800
E	1000		1008,6	1059,4	1112,1	1162,9	1213,7	1264,4
F	850	900	1000		1050	1100	1150	1200
kg	9,15	9,5	9,92	10,76	11,61	12,49	13,38	14,29

notes:

DIN ISO 13920 Tolerances B

revisions-no. A | mm / kg

	date	name
drawn by	24.02.2021	TRA
checked by		
approved by		
modified by	18.08.2025	MNA

jeremias® CHIMNEY SYSTEMS

description: Dachdurchführung 5-15° mit Bleirand und Wetterkragen
passend für Isolierstärke 25 mm

code: **DWECO53**

drawing-no.: **01-07-04-5320-000**

scale: 1:12

format: A4

sheet: 1 of 1

© jeremias GmbH. All rights reserved, also regarding any disposal, exploitation, editing, distribution, as well as in the event of applications for industrial property rights.