

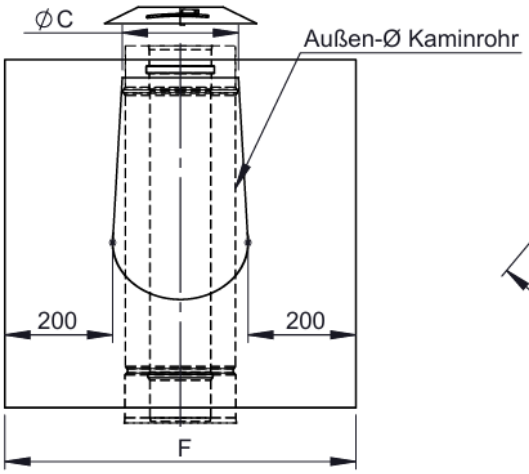


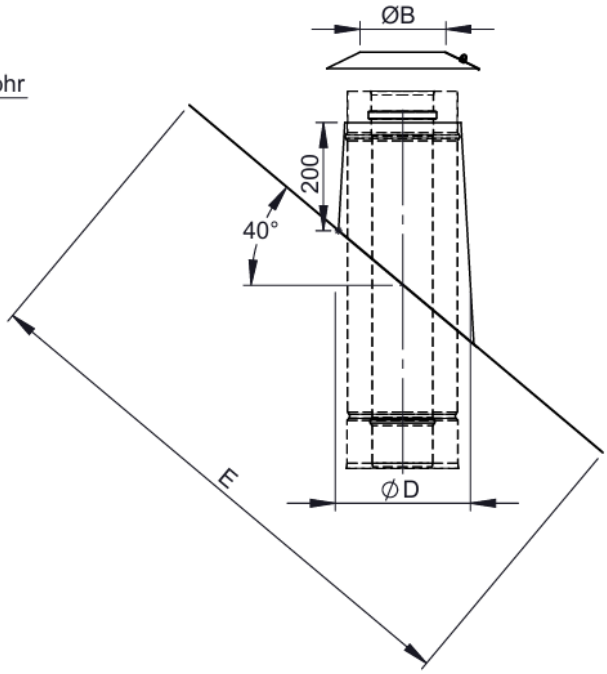

mögliche Materiallösungen	
WGR	**Material**
2R2-ZUAC54 Ø	**Kegel:** 1.4301(304)-2R(IIID)
	Platte: 2.3202 (Pb)
	Wetterkragen:1.4301(304)-2R(IIID)
2B2-ZUAC54 Ø	**Kegel:** 1.4301(304)-2B(IIIC)
	Platte: 2.3202 (Pb)
	Wetterkragen: 1.4301(304)-2B(IIIC)
2J2-ZUAC54 Ø	**Kegel:** 1.4301(304)-2J(GEB)
	Platte: 2.3202 (Pb)
	Wetterkragen: 1.4301(304)-2J(GEB)
CU-ZUAC54 Ø	**Kegel:**2.0090(SFCU)
	Platte: 2.3202 (Pb)
	Wetterkragen:2.0090(SFCU)
VZ-ZUAC54 Ø	**Kegel:**1.0226(DX51D)-VZ(VZ)
	Platte: 2.3202 (Pb)
	Wetterkragen:1.0226(DX51D)-VZ(VZ)

Ø - System-Außendurchmesser
(gilt für einwandige und doppelwandige Systeme)

M 1:25 (Ø150)

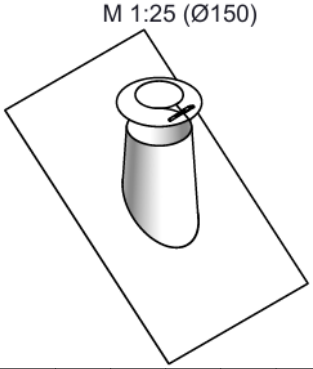

Ø												**80**			**100**		**110**	**115**	**120**	**125**	**130**
ØB												145			165		175	180	185	190	195
ØC									190				215				240				
ØD									225				250				275				
E	1000																				
F									625				650				675				
kg									7,4				7,8				8,1				
Ø	**140**			**150**		**160**				**180**				**200**				**225**			**250**
ØB	205			215		225				245				265				290			315
ØC	265					290				315				340					365		
ØD	300					325				350				375					400		
E	1000																				
F	700					725				750				775					800		
kg	8,4					8,7				9				9,2					9,5		
Ø				**300**		**350**		**400**				**450**			**500**		**550**			**600**		**650**
ØB				365		415		465				515			565		615			665		715
ØC		415				465		515				565		615		665		690	715		765	
ØD		450				500		550				600		650		700		725	750		800	
E		1038,3				1070,90		1168,8				1234,1		1299,3		1364,6		1397,3	1429,9		1495,1	
F	1000													1050		1100		1125	1150		1200	
kg		12,1				12,8		13,4				14		14,6		15,2		15,5	15,7		16,3	

notes:

DIN ISO 13920 Tolerances B

revisions-no. A | mm / kg

	date	name
drawn by	08.03.2021	TRA
checked by		
approved by		
modified by	19.08.2025	MNA

jeremias® CHIMNEY SYSTEMS

description: Dachdurchführung 36-45° mit Bleirand und Wetterkragen
passend für Isolierstärke 32,5 mm

code: **DW54 / DWV54**

drawing-no.: **01-07-04-5306-000**

scale: 1:14

format: A4

sheet: 1 of 1

© jeremias GmbH. All rights reserved, also regarding any disposal, exploitation, editing, distribution, as well as in the event of applications for industrial property rights.