

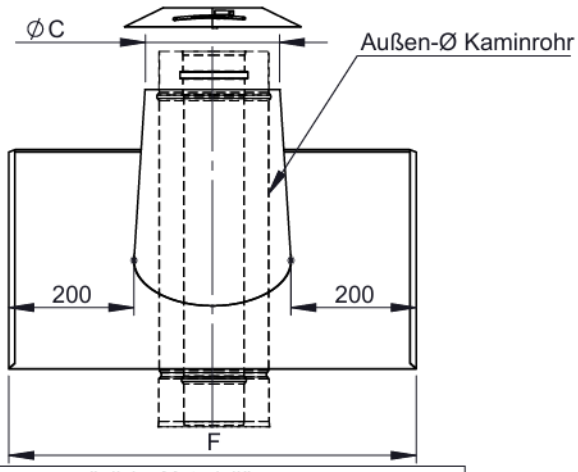


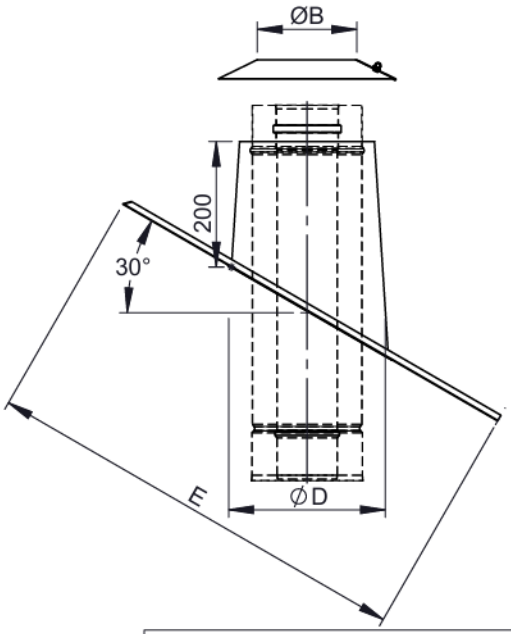

mögliche Materiallösungen	
WGR	**Material**
2R2-ZUAC39 Ø	**Kegel:** 1.4301(304)-2R(IIID)
	Platte: 2.3202 (Pb)
	Wetterkragen:1.4301(304)-2R(IIID)
2B2-ZUAC39 Ø	**Kegel:** 1.4301(304)-2B(IIIC)
	Platte: 2.3202 (Pb)
	Wetterkragen: 1.4301(304)-2B(IIIC)
2J2-ZUAC39 Ø	**Kegel:** 1.4301(304)-2J(GEB)
	Platte: 2.3202 (Pb)
	Wetterkragen: 1.4301(304)-2J(GEB)
CU-ZUAC39 Ø	**Kegel:**2.0090(SFCU)
	Platte: 2.3202 (Pb)
	Wetterkragen:2.0090(SFCU)
VZ-ZUAC39 Ø	**Kegel:**1.0226(DX51D)-VZ(VZ)
	Platte: 2.3202 (Pb)
	Wetterkragen:1.0226(DX51D)-VZ(VZ)

Ø - System-Außendurchmesser
(gilt für einwandige und doppelwandige Systeme)

M 1:16 (Ø150)

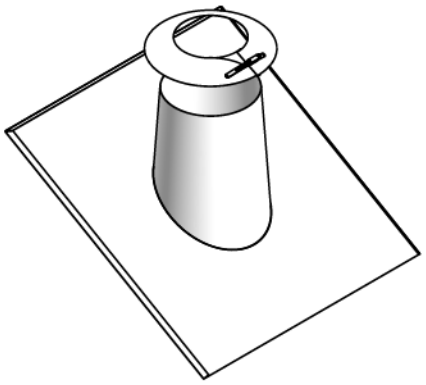

Ø																							**80**	
ØB																							195	
ØC																					240			
ØD																					275			
E																					719			
F																					674			
kg																					3,5			
Ø			**100**		**110**	**115**	**120**	**125**	**130**		**140**		**150**	**160**				**180**		**200**				
ØB			215		225	230	235	240	245		255		265	275				295		315				
ØC	265				290				315				340					365						
ØD	300				325				350				375					400						
E	748				777				806				834					863						
F	699				723				746				769					792						
kg	3,8				4,1				4,4				4,7					5						
Ø				**250**		**300**		**350**			**400**			**450**		**500**			**550**		**600**			
ØB				365		415		465			515			565		615			665		715			
ØC		415			465		515			565			615					715		765				
ØD		450			500		550			600			650					750		800				
E		921			979		1037			1094			1152					1268		1325				
F		836			879		921			962			1002					1080		1118				
kg		5,6			6,3		7			7,7			9,1					10,1		10,9				

notes:

DIN ISO 13920 Tolerances B

revisions-no. A | mm / kg

	date	name
drawn by	02.03.2021	TRA
checked by		
approved by		
modified by	12.08.2025	MNA

jeremias® CHIMNEY SYSTEMS

description: Dachdurchführung 26-35° mit Wetterkragen
passend für Isolierstärke 57,5 mm

code: **302-DW39 / DWVG39 / DWPW39**

drawing-no.: **01-07-04-5305-000**

scale: 1:12

format: A4

sheet: 1 of 1

© jeremias GmbH. All rights reserved, also regarding any disposal, exploitation, editing, distribution, as well as in the event of applications for industrial property rights.