
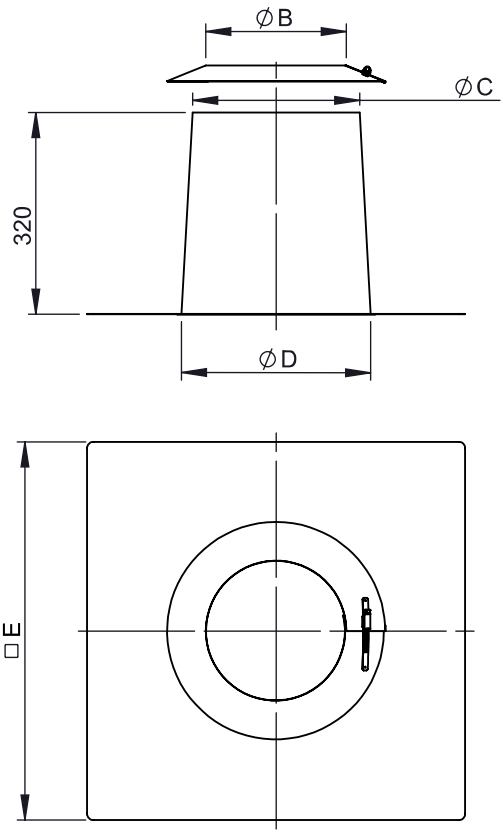


mögliche Materiallösungen	
WGR	**Material**
2R2-ZUAC52∅	1.4301(304)-2R(IIID)
2B2-ZUAC52∅	1.4301(304)-2B(IIIC)
2J2-ZUAC52∅	1.4301(304)-2J(GEB)
CU-ZUAC52∅	2.0090(SFCU)
VZ-ZUAC52∅	1.0226(DX51D)-VZ(VZ)

∅ - System-Außendurchmesser
(gilt für einwandige und doppelwandige Systeme)

M 1:12 (Ø215)

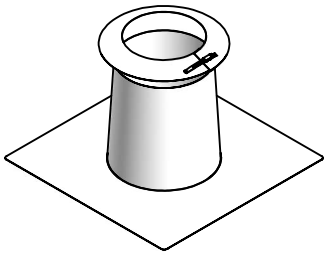

Ø																						**80**	
B																						195	
C																			240				
D																			275				
E																			575				
kg																						2,83	
Ø			**100**		**110**	**115**	**120**	**125**	**130**		**140**		**150**	**160**				**180**		**200**			
B			215		225	230	235	240	245		255		265	275				295		315			
C	265				290					315				340					365				
D	300				325					350				375					400				
E	600				625					650				675					700				
kg			3,05		3,27	3,28	3,59	3,29	3,61		3,51		3,86	3,74				3,76		4,39			
Ø				**250**		**300**		**350**			**400**			**450**		**500**			**550**		**600**		
B				365		415		465			515			565		615			665		715		
C		415			465		515			565			615			665			715		765		
D		450			500		550			600			650			700			750		800		
E		750			800		850			900			950			1000			1050		1100		
kg				4,47		5,45		5,45			5,94			7,07		6,94			7,45		7,96		

notes:

DIN ISO 13920 Tolerances B

revisions-no. A | mm / kg

	date	name
drawn by	17.02.2021	TRA
checked by		
approved by		
modified by	18.08.2025	MNA

jeremias® CHIMNEY SYSTEMS

description: Flachdachdurchführung konisch mit Wetterkragen
passend für Isolierstärke 57,5 mm

code: **302-DW52 / DWVG52 / DWPW52**

drawing-no.: **01-07-04-5400-000**

scale: 1:12

format: A4

sheet: 1 of 1

© jeremias GmbH. All rights reserved, also regarding any disposal, exploitation, editing, distribution, as well as in the event of applications for industrial property rights.